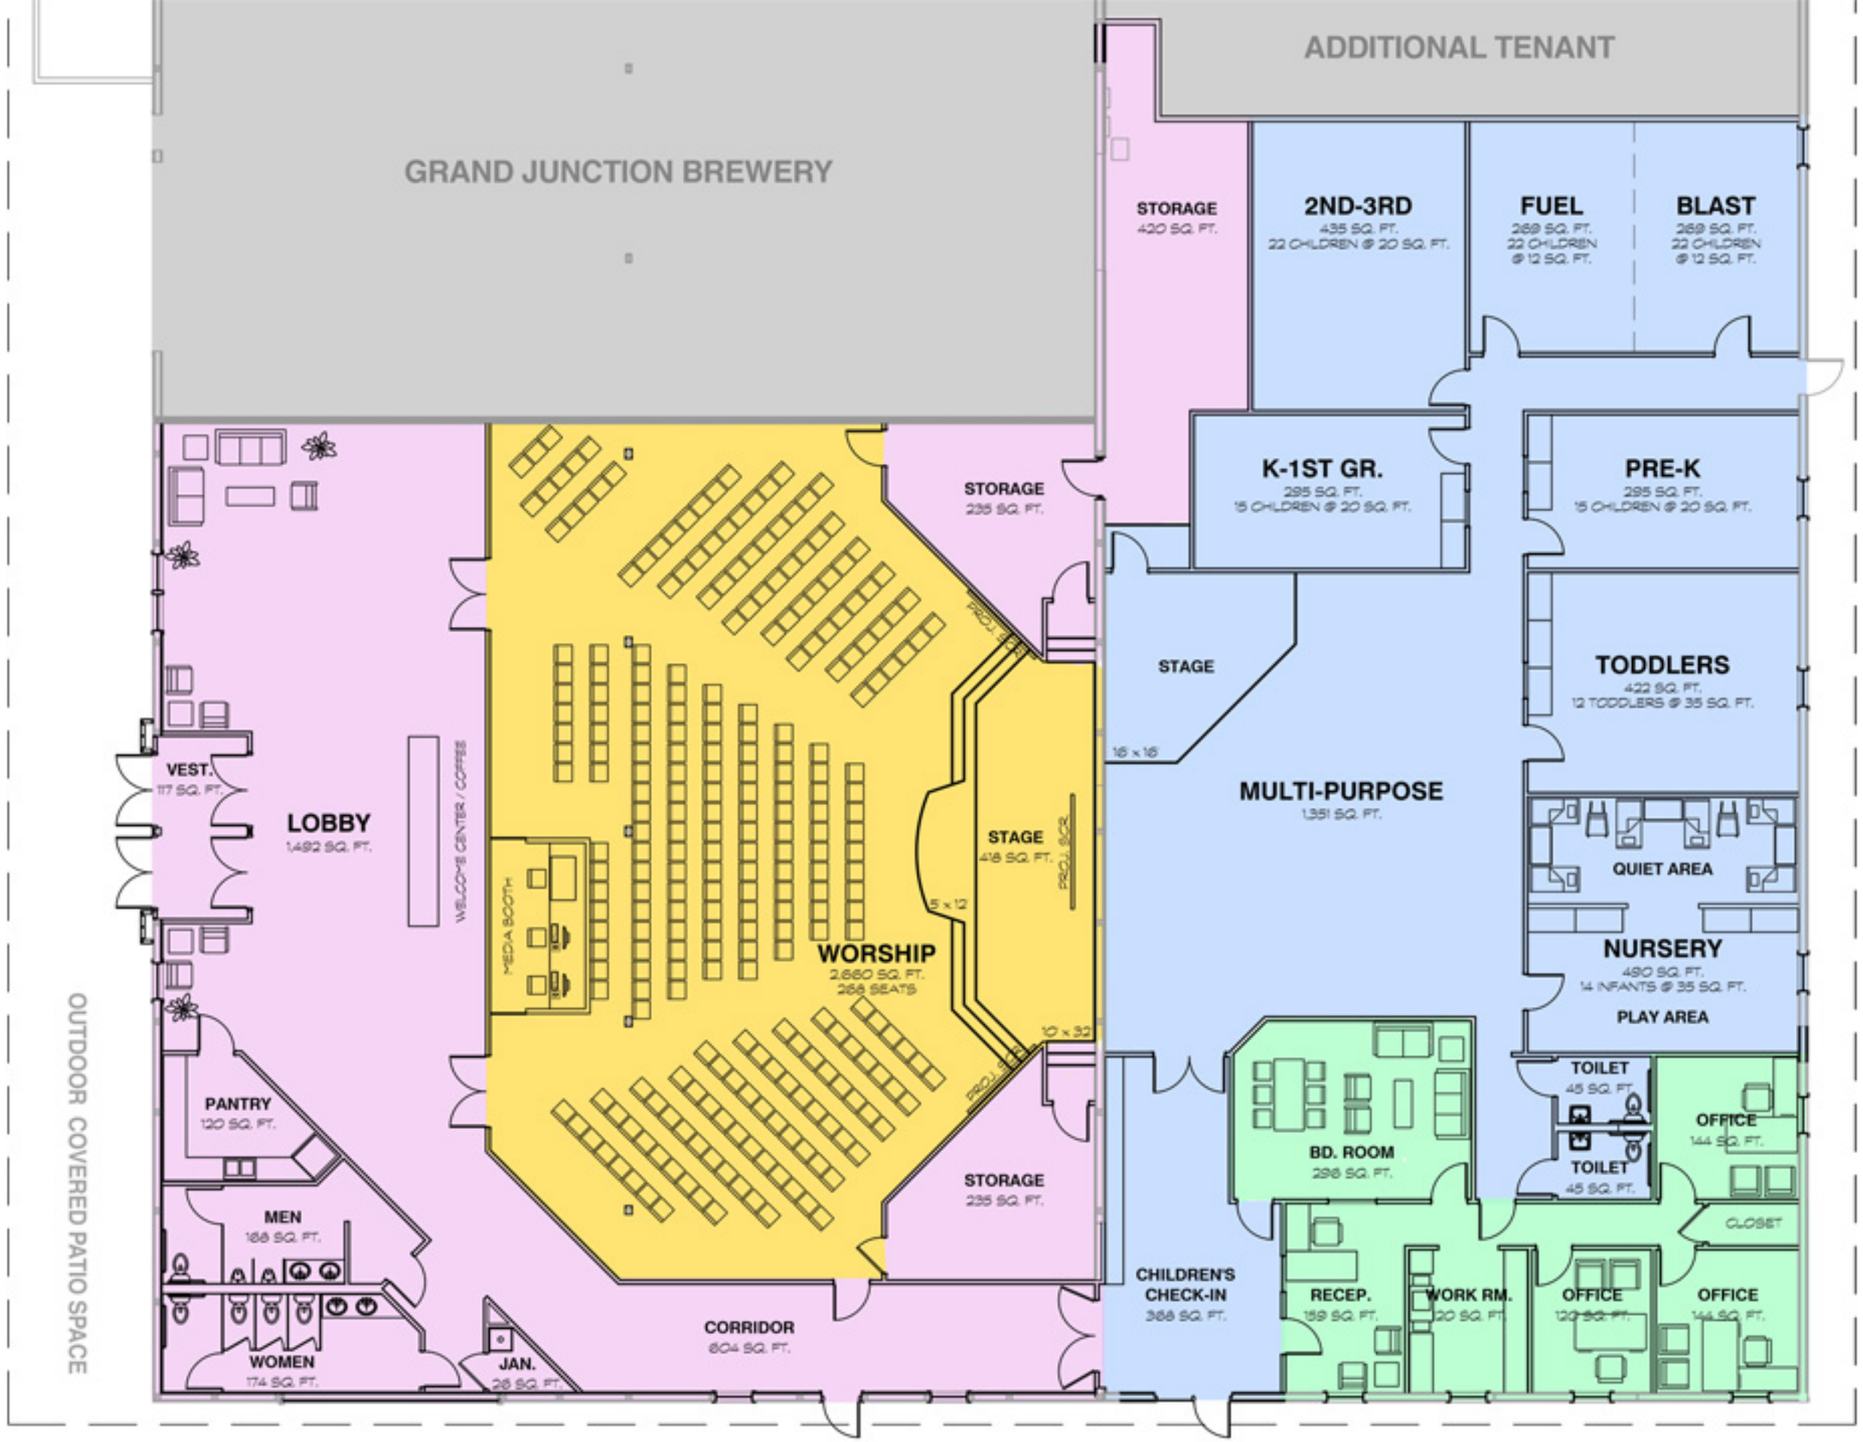

- AUDITORIUM
- NSPIRE KIDS / MULTI-PURPOSE
- OFFICES
- LOBBY, STORAGE
- LEASED TENANT SPACE

L|D|A
LOCKWOOD DESIGN ASSOCIATES, LLC
• ARCHITECTS •
715 HOMEWOOD DRIVE, INDIANAPOLIS, INDIANA 46280
(317) 844-1315 • (317) 844-1758 fax

DRAWN BY: D. L. LOCKWOOD	
CHECKED BY: D. L. LOCKWOOD	
DATE: 10 NOVEMBER 2016	
PROJECT NO.:	

NSPIRE CHURCH

PROPOSED FLOORPLAN

GRAND JUNCTION BREWERY
NSPIRE CHURCH
US 31
WESTFIELD HIGH SCHOOL
WESTFIELD MIDDLE SCHOOL
GRAND PARK