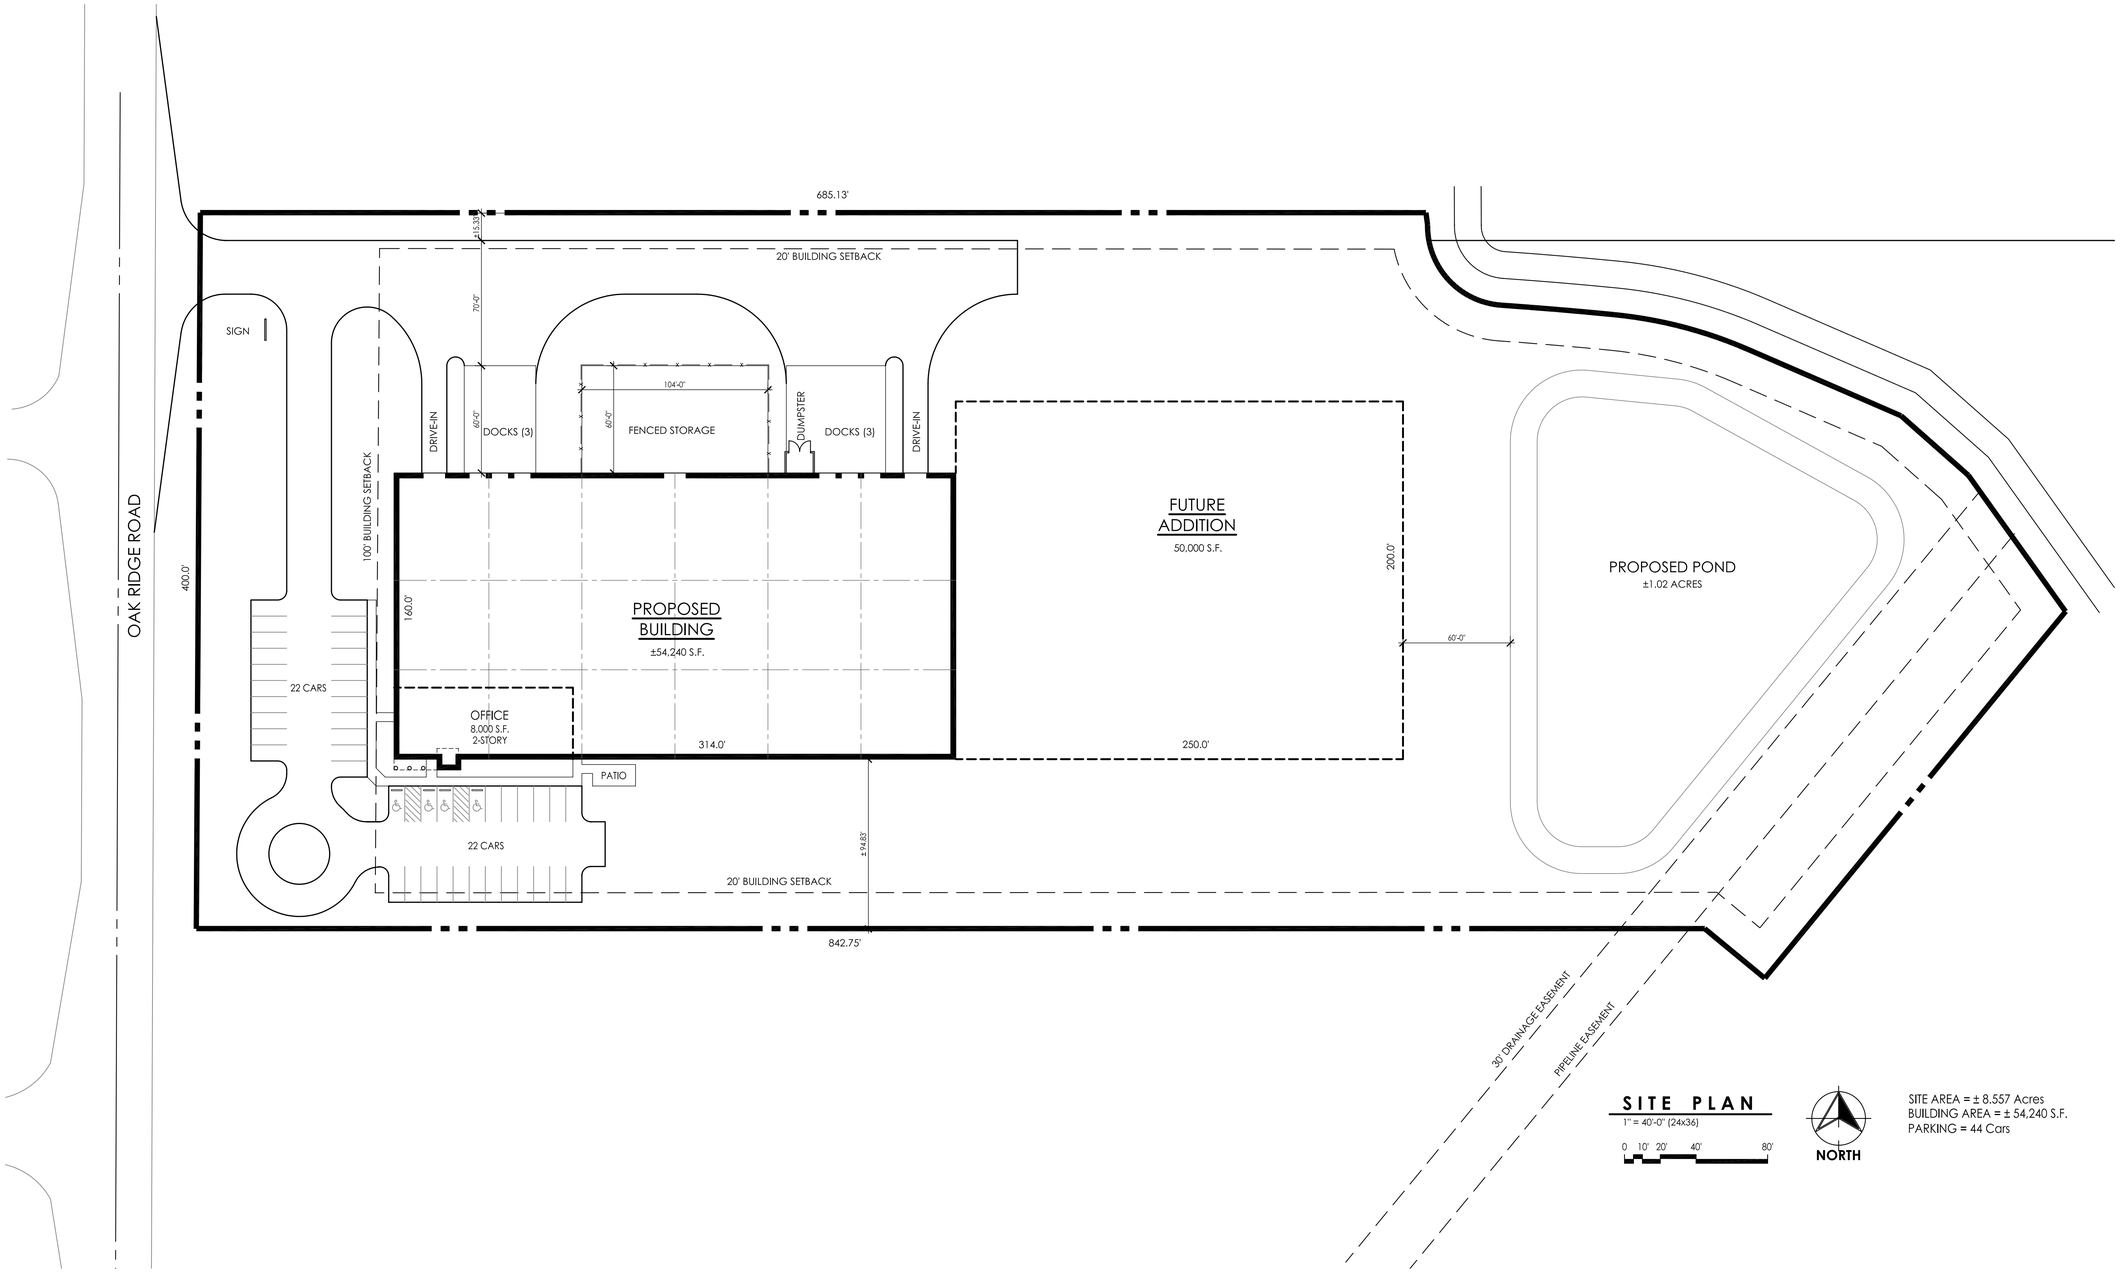

SITE AREA = ± 8.557 Acres
BUILDING AREA = ± 54,240 S.F.
PARKING = 44 Cars

Cassidy Turley
Commercial Real Estate Services

Automatic Pool Covers, Inc. WESTFIELD, IN

21 DECEMBER 2010

JRA ARCHITECTURE®
7222 North Shadeland Avenue, #200
Indianapolis, Indiana 46250
317.806.1060
FAX 317.806.1061

© 2010 JRA ARCHITECTURE #10241-Y