CITY OF Westfield INDIANA

Exhibit 2
181st Street PUD

N W E S

Not To Scale

Aerial Location Map

Site

Zoning Map

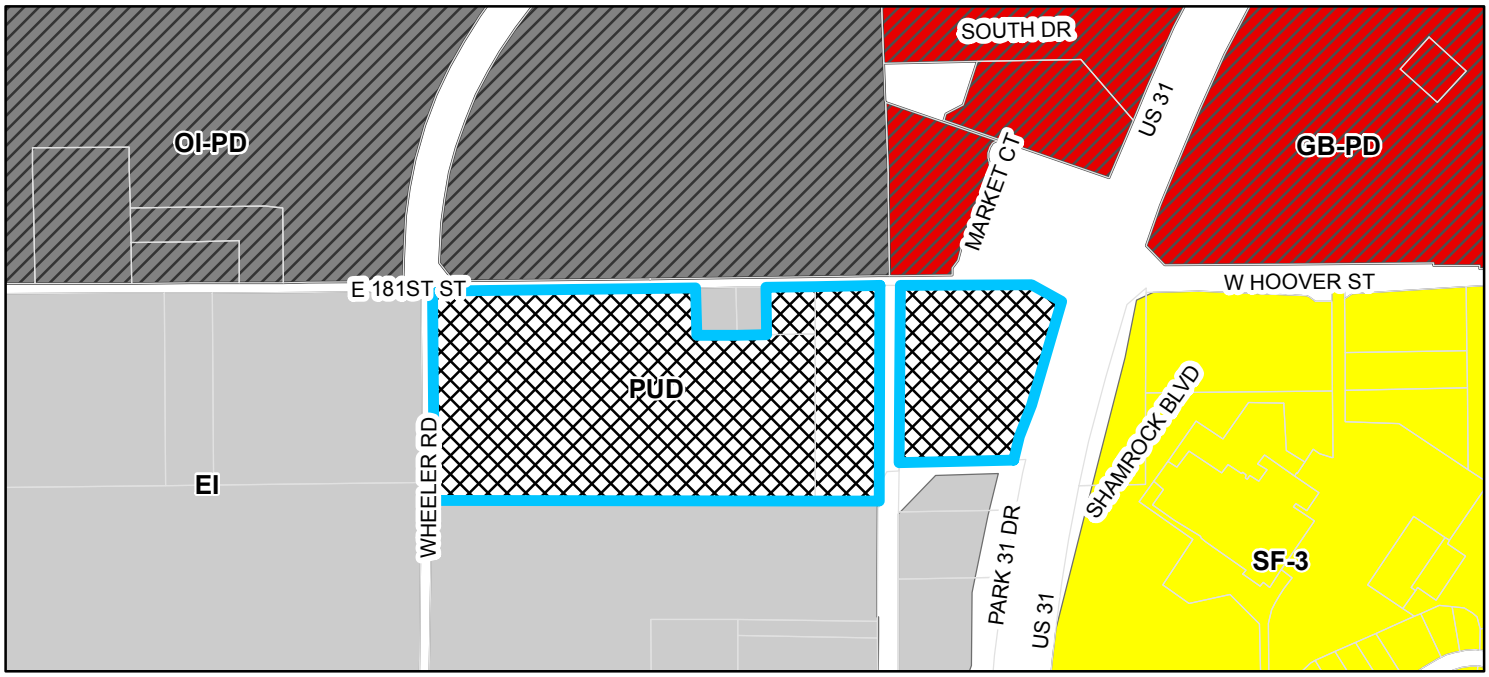

Zoning

- EI (Enclosed Industrial)
- OI-PD (Open Industrial - Planned Development)
- PUD (Planned Unite Development)
- GB-PD (General Business - Planned Development)
- SF-3 (Single Family - 3)

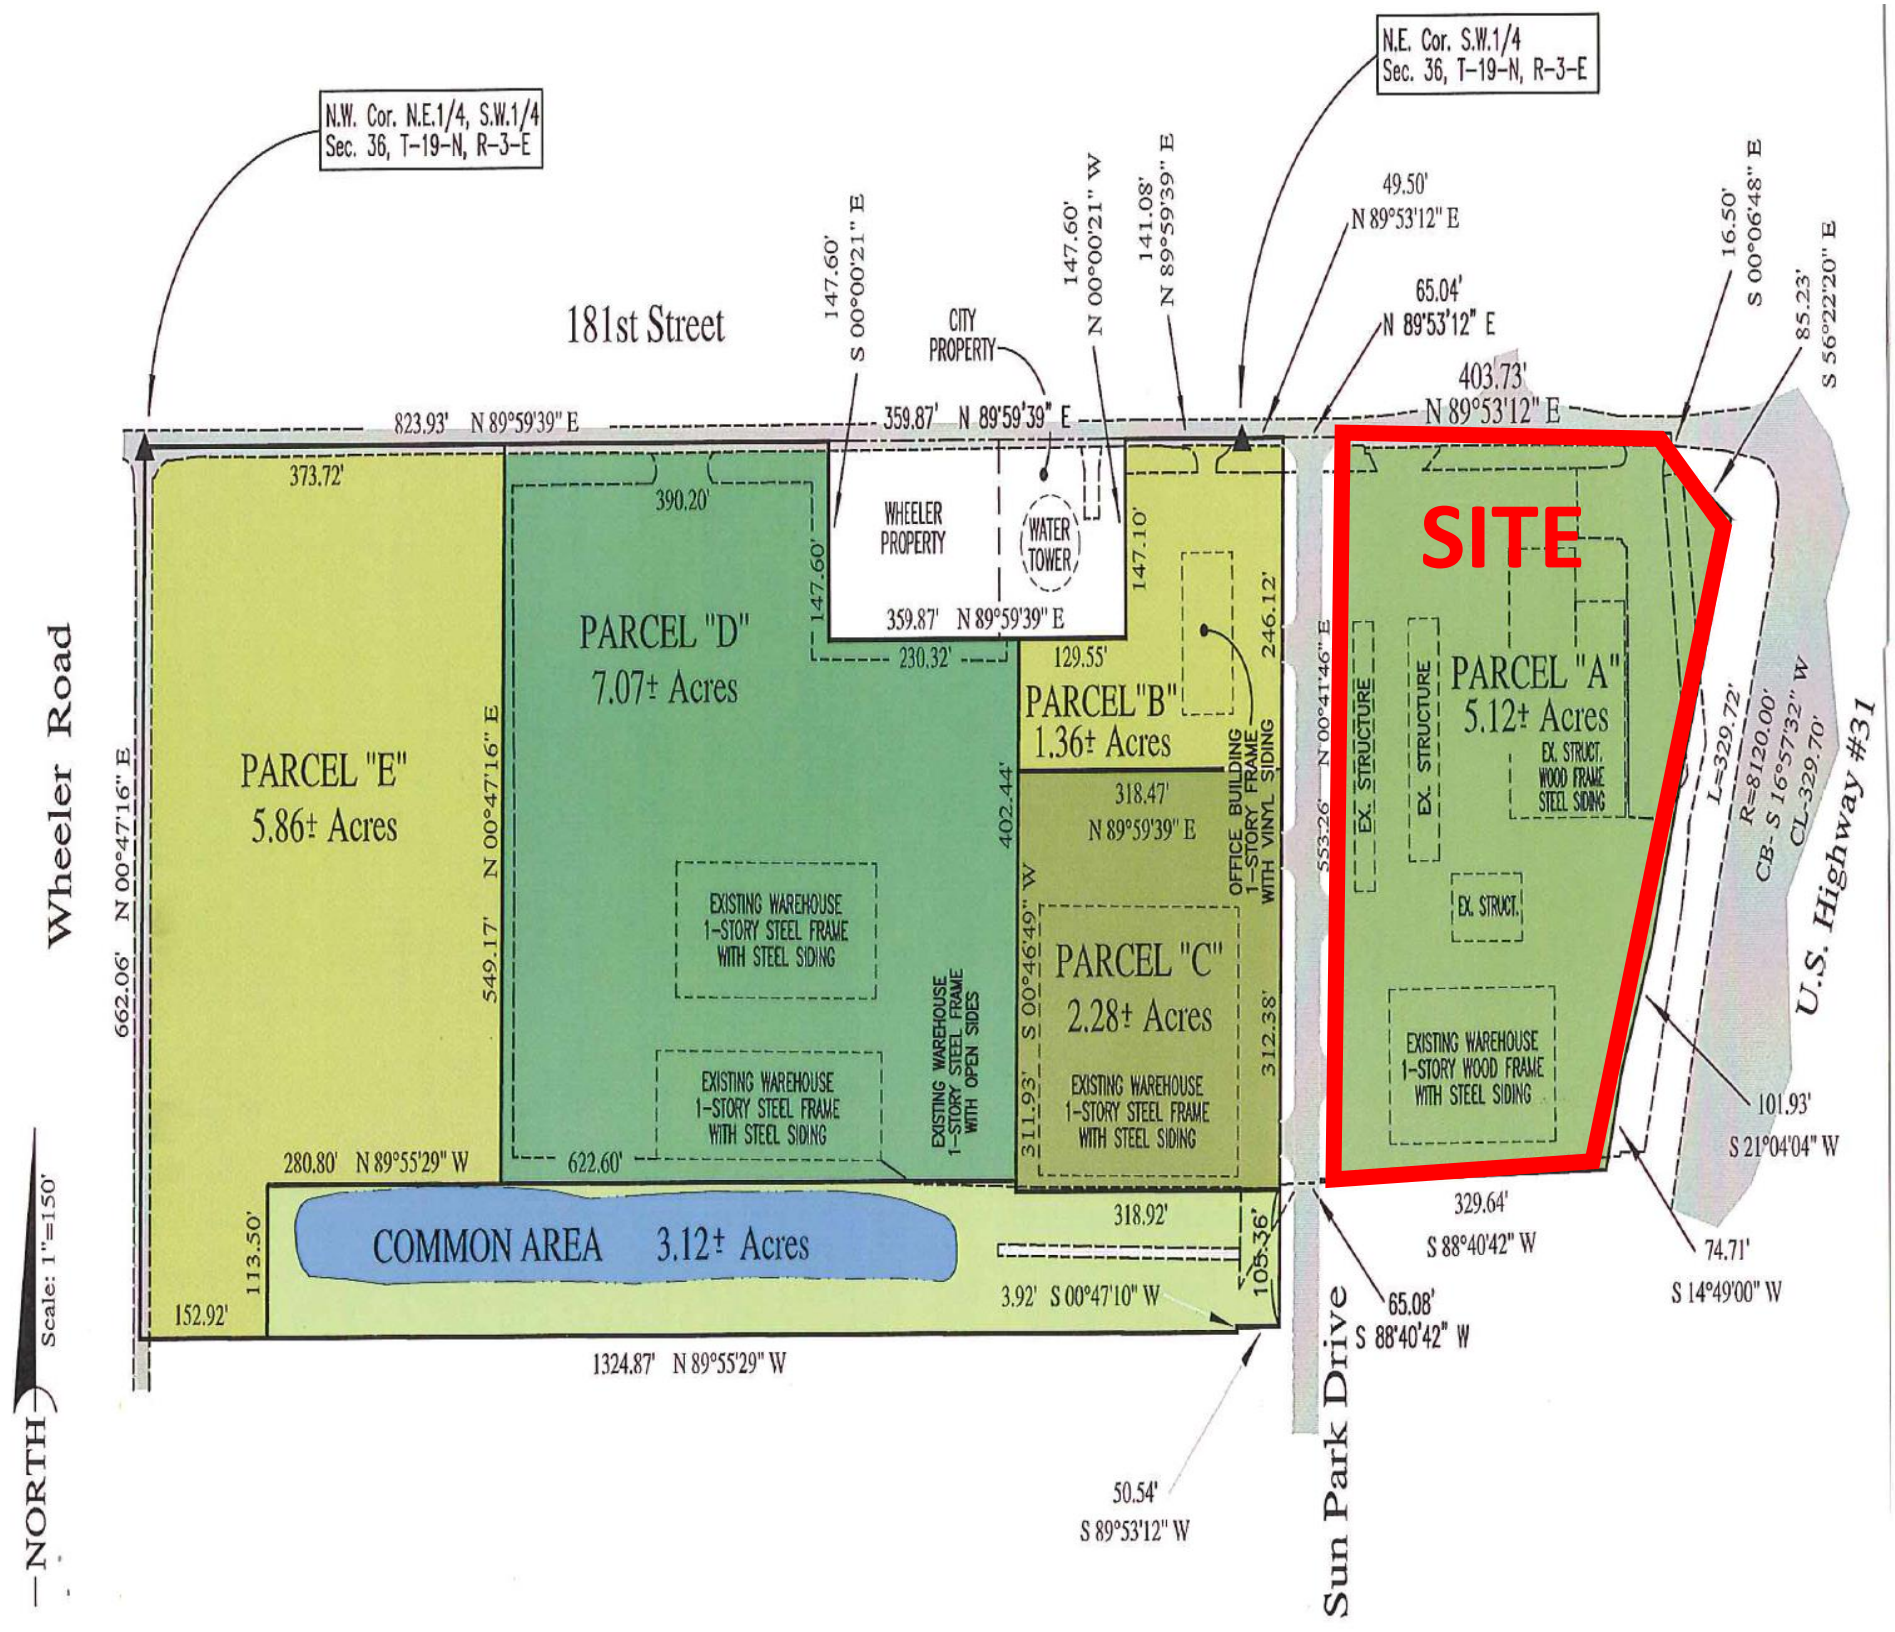
N.W. Cor. N.E.1/4, S.W.1/4
Sec. 36, T-19-N, R-3-E
N.E. Cor. S.W.1/4
Sec. 36, T-19-N, R-3-E
181st Street
Wheeler Road
U.S. Highway #31
Sun Park Drive
SITE
PARCEL "A"
5.12± Acres
PARCEL "B"
1.36± Acres
PARCEL "C"
2.28± Acres
PARCEL "D"
7.07± Acres
PARCEL "E"
5.86± Acres
COMMON AREA 3.12± Acres
WHEELER PROPERTY
CITY PROPERTY
WATER TOWER
EX. STRUCTURE
EX. STRUCT. WOOD FRAME STEEL SIDING
EX. STRUCT.
EXISTING WAREHOUSE 1-STORY WOOD FRAME WITH STEEL SIDING
EXISTING WAREHOUSE 1-STORY STEEL FRAME WITH STEEL SIDING
EXISTING WAREHOUSE 1-STORY STEEL FRAME WITH OPEN SIDES
OFFICE BUILDING 1-STORY FRAME WITH VINYL SIDING
823.93' N 89°59'39" E
359.87' N 89°59'39" E
49.50' N 89°53'12" E
65.04' N 89°53'12" E
403.73' N 89°53'12" E
147.60' S 00°00'21" E
147.60' N 00°00'21" W
141.08' N 89°59'39" E
16.50' S 00°06'48" E
85.23' S 56°22'20" E
373.72'
390.20'
147.60'
147.10'
246.12'
N 00°41'46" E
553.26'
129.55'
230.32'
318.47' N 89°59'39" E
402.44'
S 00°46'49" W
312.38'
311.93'
549.17' N 00°47'16" E
662.06' N 00°47'16" E
280.80' N 89°55'29" W
622.60'
113.50'
152.92'
318.92'
105.36'
3.92' S 00°47'10" W
1324.87' N 89°55'29" W
329.64' S 88°40'42" W
65.08' S 88°40'42" W
50.54' S 89°53'12" W
L=329.72'
R=8120.00'
CB- S 16°57'32" W
CL-329.70'
101.93' S 21°04'04" W
74.71' S 14°49'00" W
NORTH
Scale: 1"=150'