THE TENANT BUILD-OUT FOR

GRAND JUNCTION BREWING CO.

PROJECT
LOCATION

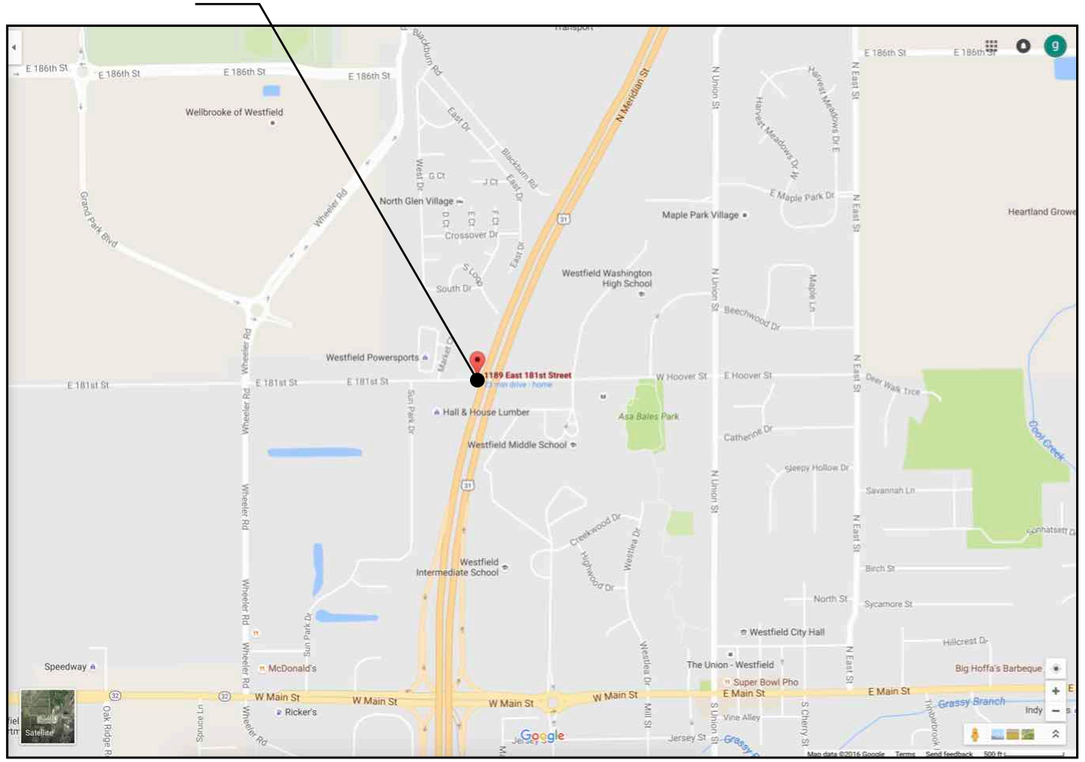

THESE DESIGNS AND IDEAS ARE THE PROPERTY OF BBG CONSTRUCTION AND ARE COVERED UNDER AN ARTISTIC COPYRIGHT. USE OF BBG'S DESIGNS BY A THIRD PARTY WITHOUT BBG'S WRITTEN CONSENT IS COPYRIGHT INFRINGEMENT AND IS PUNISHABLE BY LAW; HOWEVER BBG SHALL NOT BE LIABLE FOR ANY REASON IF THE DESIGNS ARE USED BY A THIRD PARTY WITHOUT WRITTEN CONSENT © 2016 BBG CONSTRUCTION

THE TENANT BUILD-OUT FOR

GRAND JUNCTION BREWING CO.

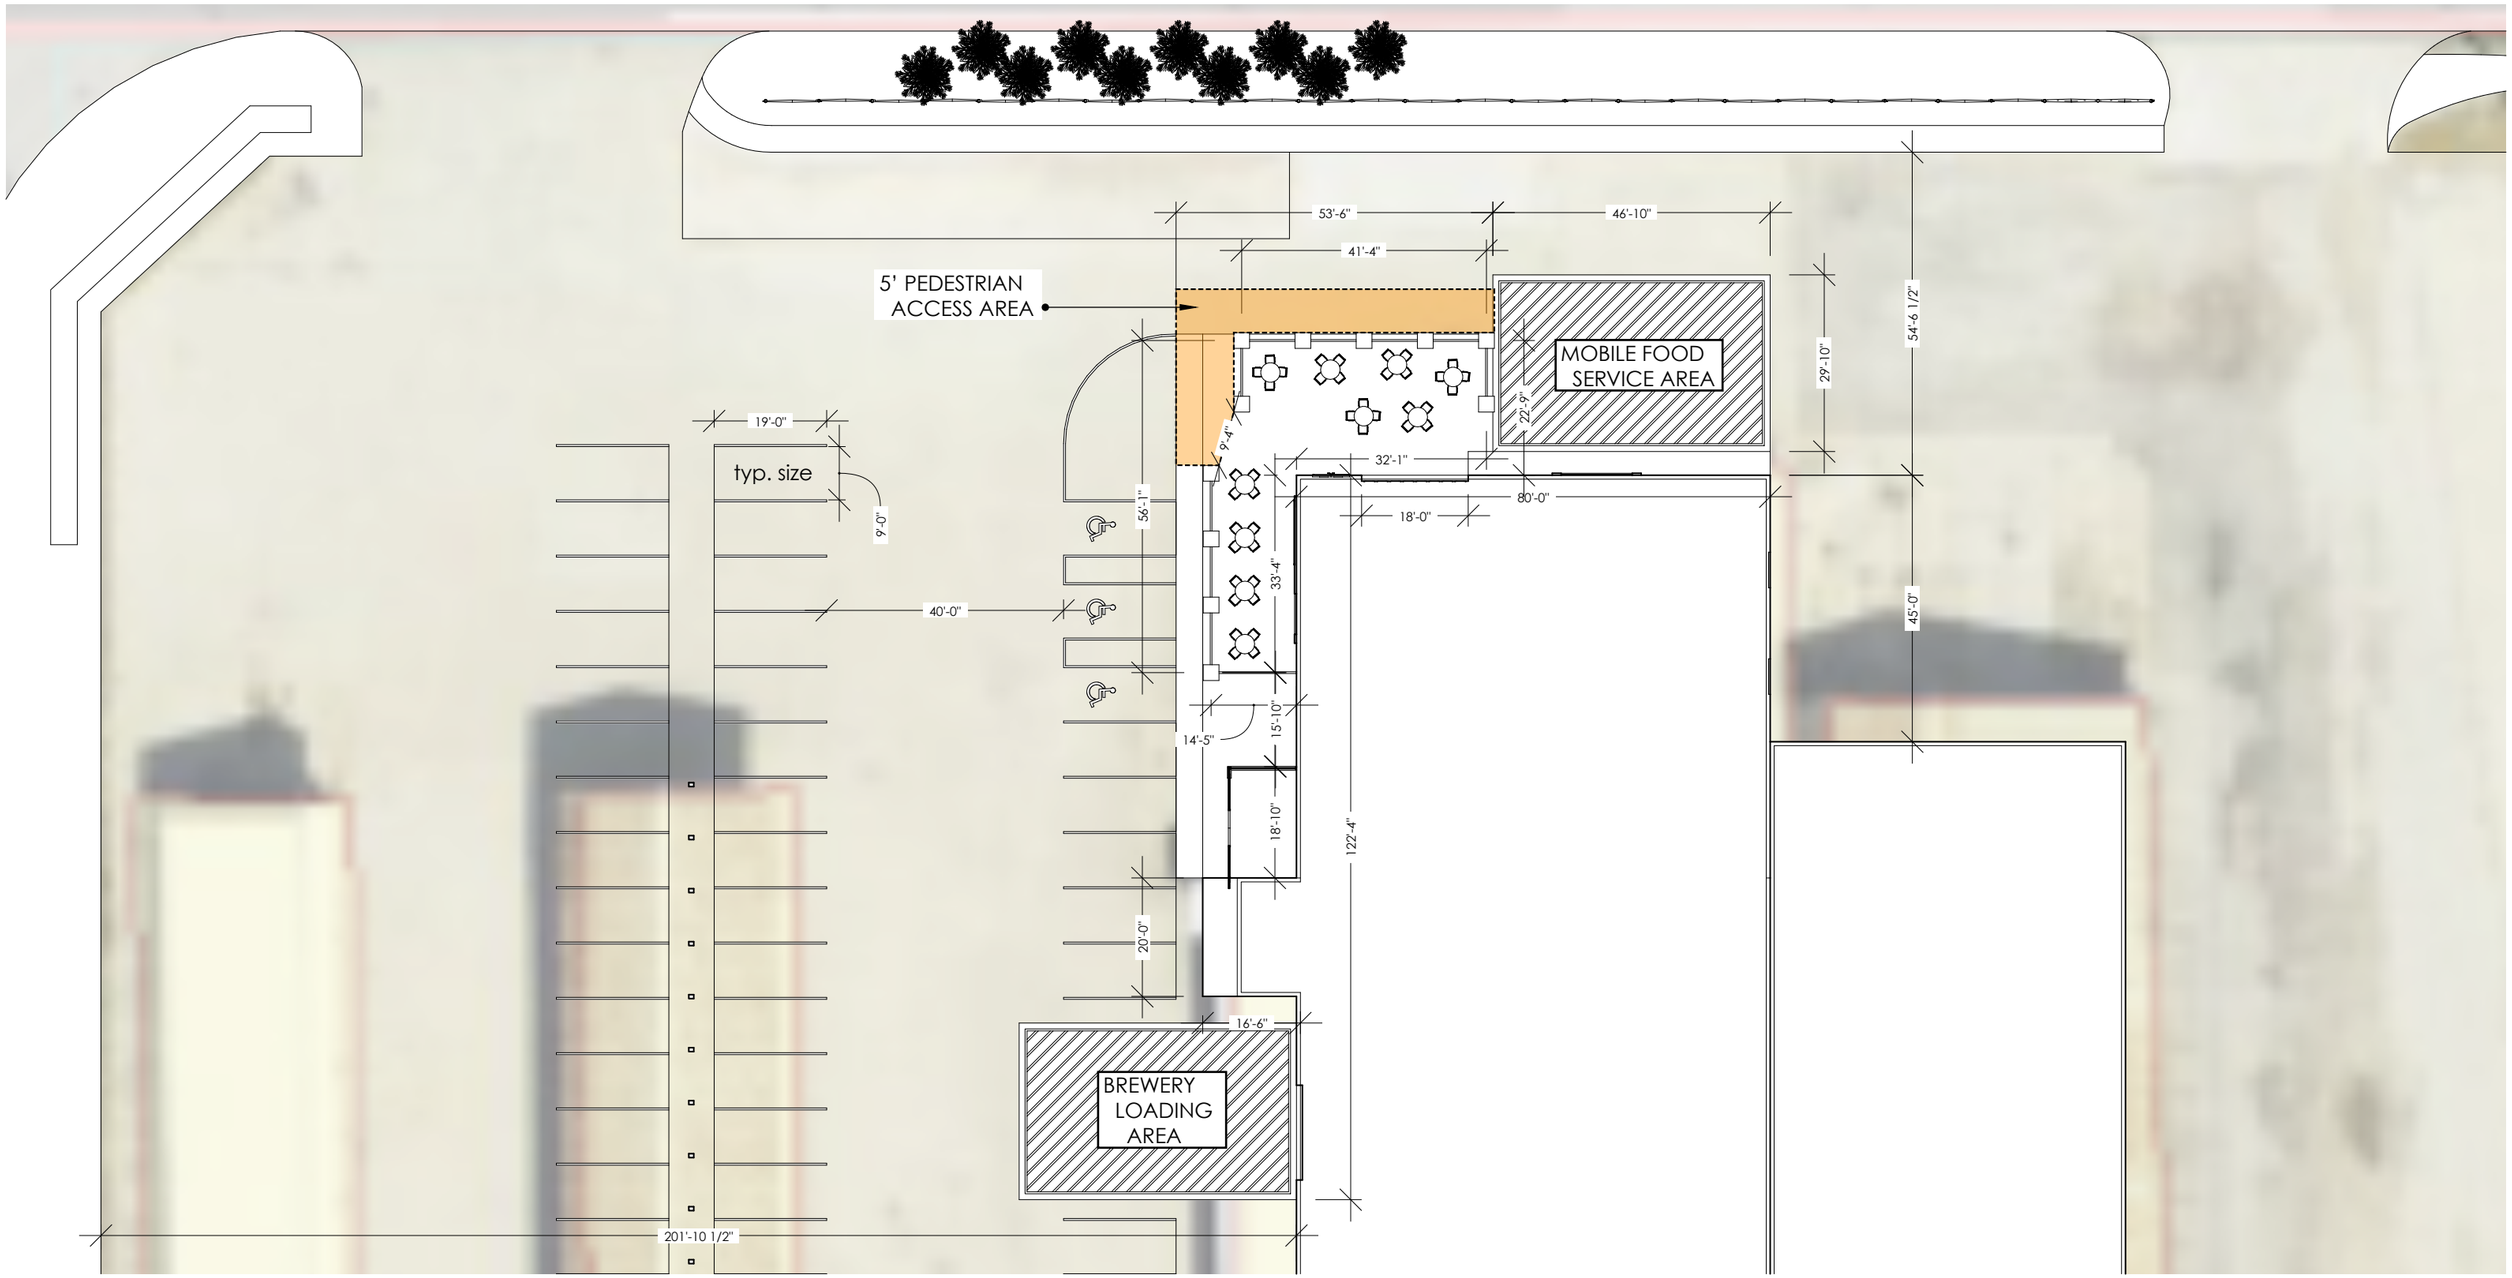

THESE DESIGNS AND IDEAS ARE THE PROPERTY OF BBG CONSTRUCTION AND ARE COVERED UNDER AN ARTISTIC COPYRIGHT. USE OF BBG'S DESIGNS BY A THIRD PARTY WITHOUT BBG'S WRITTEN CONSENT IS COPYRIGHT INFRINGEMENT AND IS PUNISHABLE BY LAW; HOWEVER BBG SHALL NOT BE LIABLE FOR ANY REASON IF THE DESIGNS ARE USED BY A THIRD PARTY WITHOUT WRITTEN CONSENT © 2016 BBG CONSTRUCTION